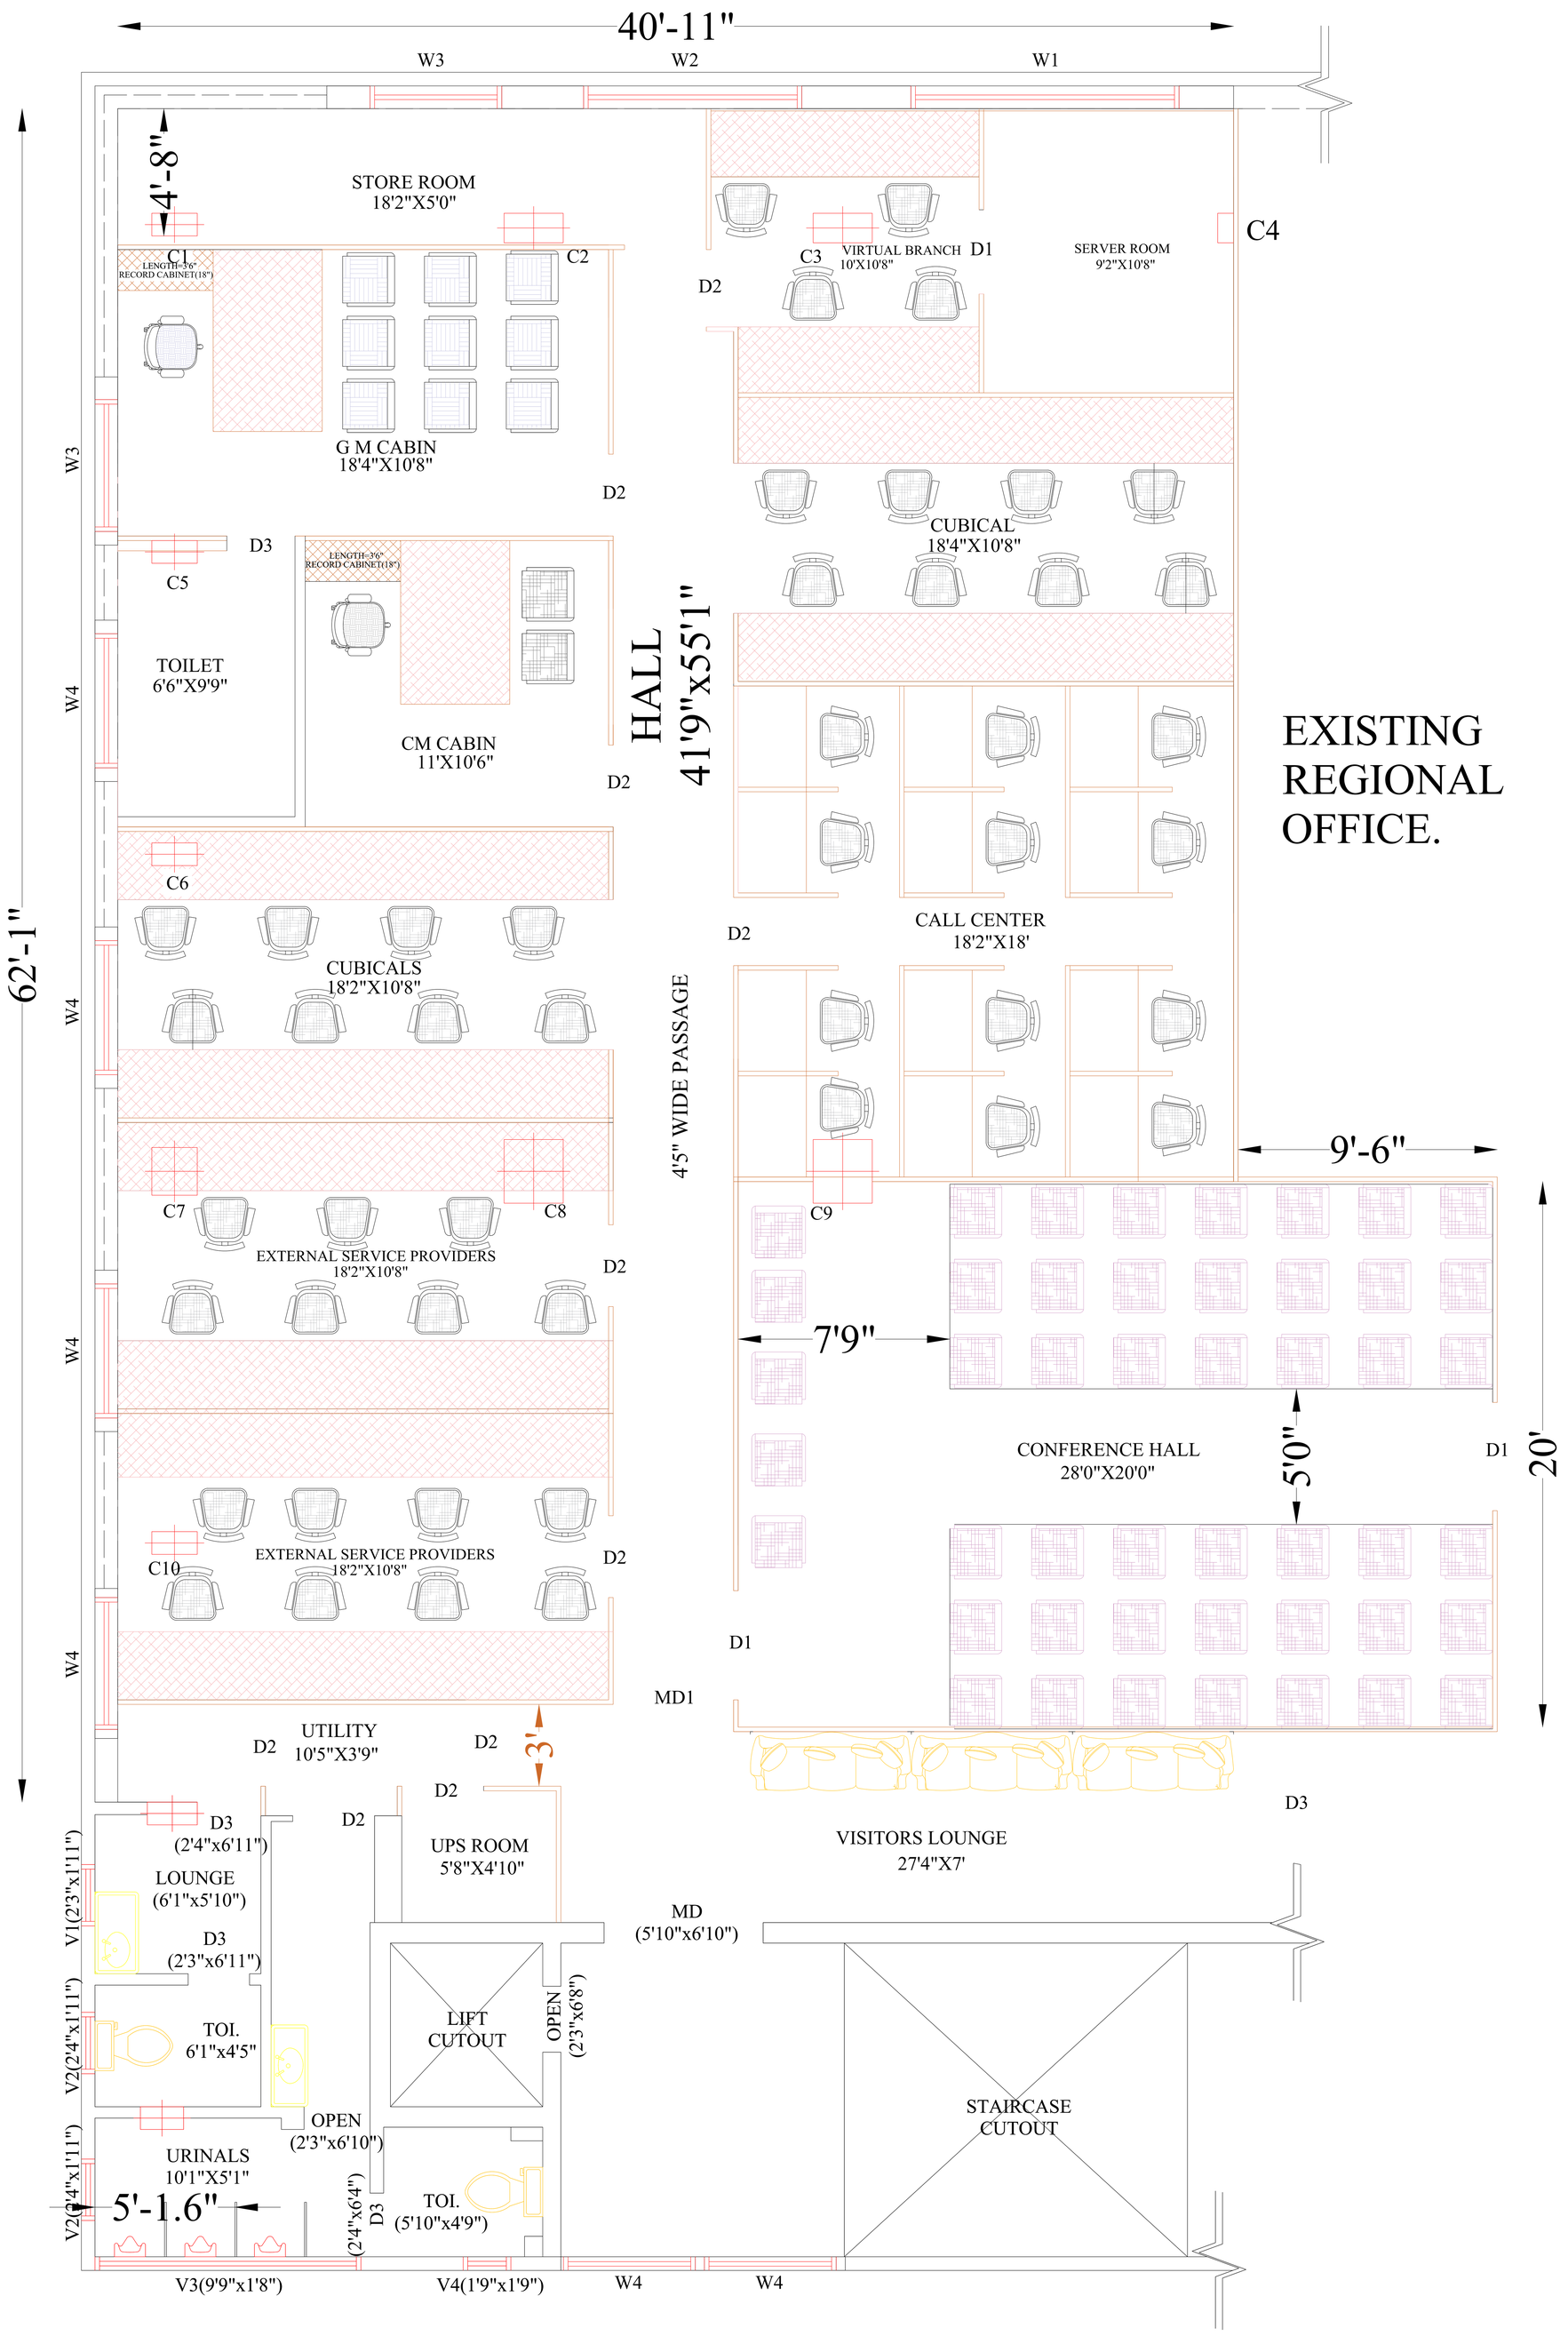

EXISTING
REGIONAL
OFFICE.

AREA STATEMENT

ALL DIMENSION ARE IN FEET & INCHES

N

CARPET AREA DETAIL IN SQ.FEET

NAME	AREA
SECOND FLOOR (OFFICE HALL)	2608.00
SECOND FLOOR (VISITORS' LOUNGE)	200.00
SECOND FLOOR (UTILITY & TOILET AREA)	251.00

TITLE

PROPOSED PLAN OF INTERIOR
FURNISHING WORK
AT
MIGRATION OFFICE.,
KARNATAKA GRAMEENA BANK,
BANGALORE.

CLIENT

KARNATAKA GRAMEENA BANK

SCHEDULE OF OPENINGS

ID	ITEM	WIDTH	DEPTH	SILL LEVEL	TOP LEVEL
MD	DOOR	5'10"	6'10"	0'0"	6'10"
MD1	DOOR	4'5"	7'0"	0'0"	7'0"
D1	DOOR	4'0"	7'0"	0'0"	7'0"
D2	DOOR	3'0"	7'0"	0'0"	7'0"
D3	DOOR	2'4"	6'10"	0'0"	6'10"
W1	WINDOW	9'10"	4'11"	3'1"	8'0"
W2	WINDOW	8'0"	4'11"	3'1"	8'0"
W3	WINDOW	4'10"	4'11"	3'1"	8'0"
W4	WINDOW	4'11"	4'11"	3'1"	8'0"
V	REFER LAYOUT				

CONSULTANTS

N.G.SHESHAGIRI RAO & ASSOCIATES
ARCHITECTS, STRUCTURAL & CIVIL ENGINEERS
NO 12, KRUMBIGAL ROAD,
LALBAGH WEST GATE,MAVALLI,
BANGALORE-560004

DATE : 03-07-2025