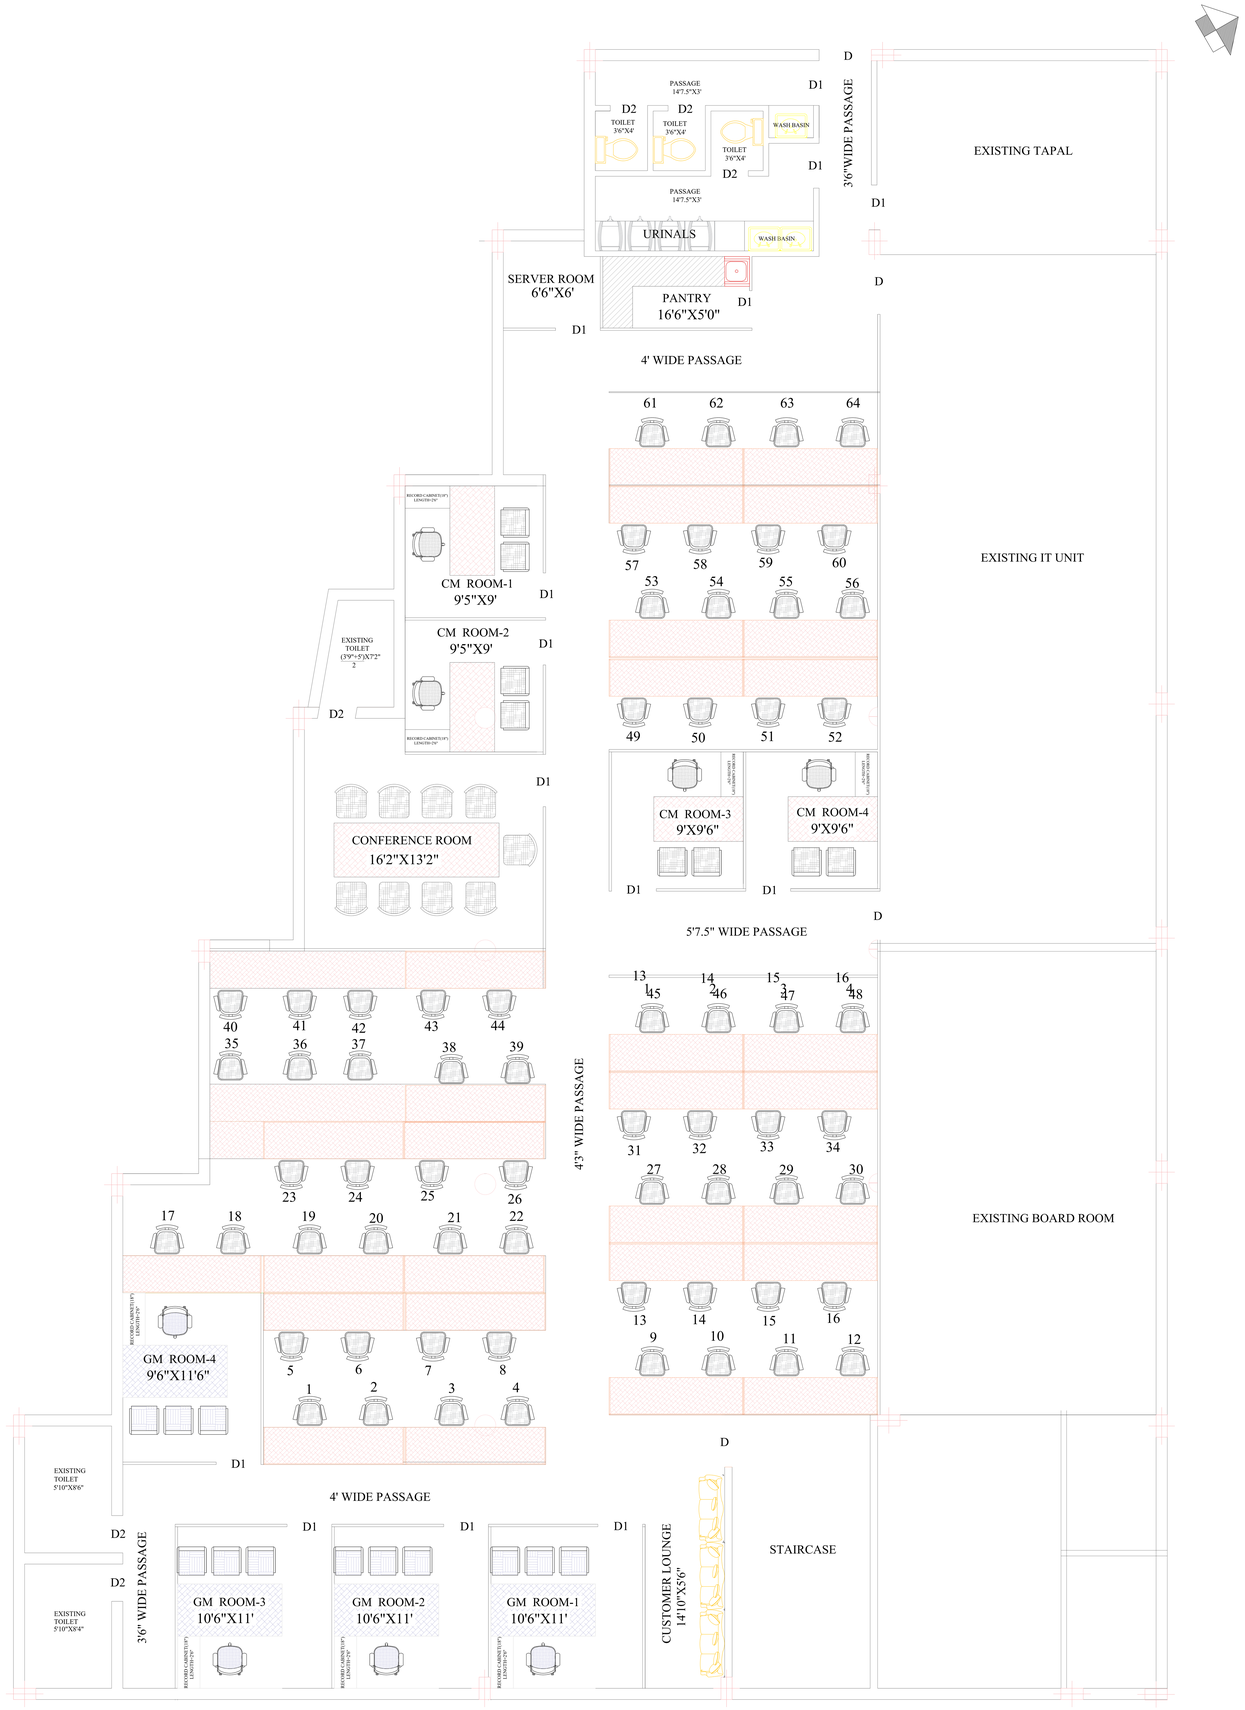

AREA STATEMENT

ALL DIMENSION ARE IN FEETS

CARPET AREA DETAIL IN SQ.FEET

NAME	
CARPET AREA OF FIRST FLOOR	4290.00

TITLE

PROPOSED PLAN (PROPOSAL - 1)
OF INTERIOR FURNISHING WORK
AT
HEAD OFFICE,
KARNATAKA GRAMEENA
BANK,BALLARI.

CLIENT

KARNATAKA GRAMEENA BANK

SCHEDULE OF OPENINGS

ID	ITEM	WIDTH	DEPTH	SILL LEVEL	TOP LEVEL
D	DOOR	3'6"	7'0"	0'0"	7'0"
D1	DOOR	3'0"	7'0"	0'0"	7'0"
D2	DOOR	2'6"	7'0"	0'0"	7'0"
W2	WINDOW	4'0"	4'0"	3'0"	7'0"
V	VENT.	2'6"	2'0"	5'0"	7'0"
V1	VENT.	2'6"	3'0"	4'0"	7'0"

CONSULTANTS

N.G.SHESHAGIRI RAO & ASSOCIATES
ARCHITECTS, STRUCTURAL & CIVIL ENGINEERS
NO 12, KRUMBIGAL ROAD,
LALBAGH WEST GATE,MAVALLI,
BANGALORE-560004